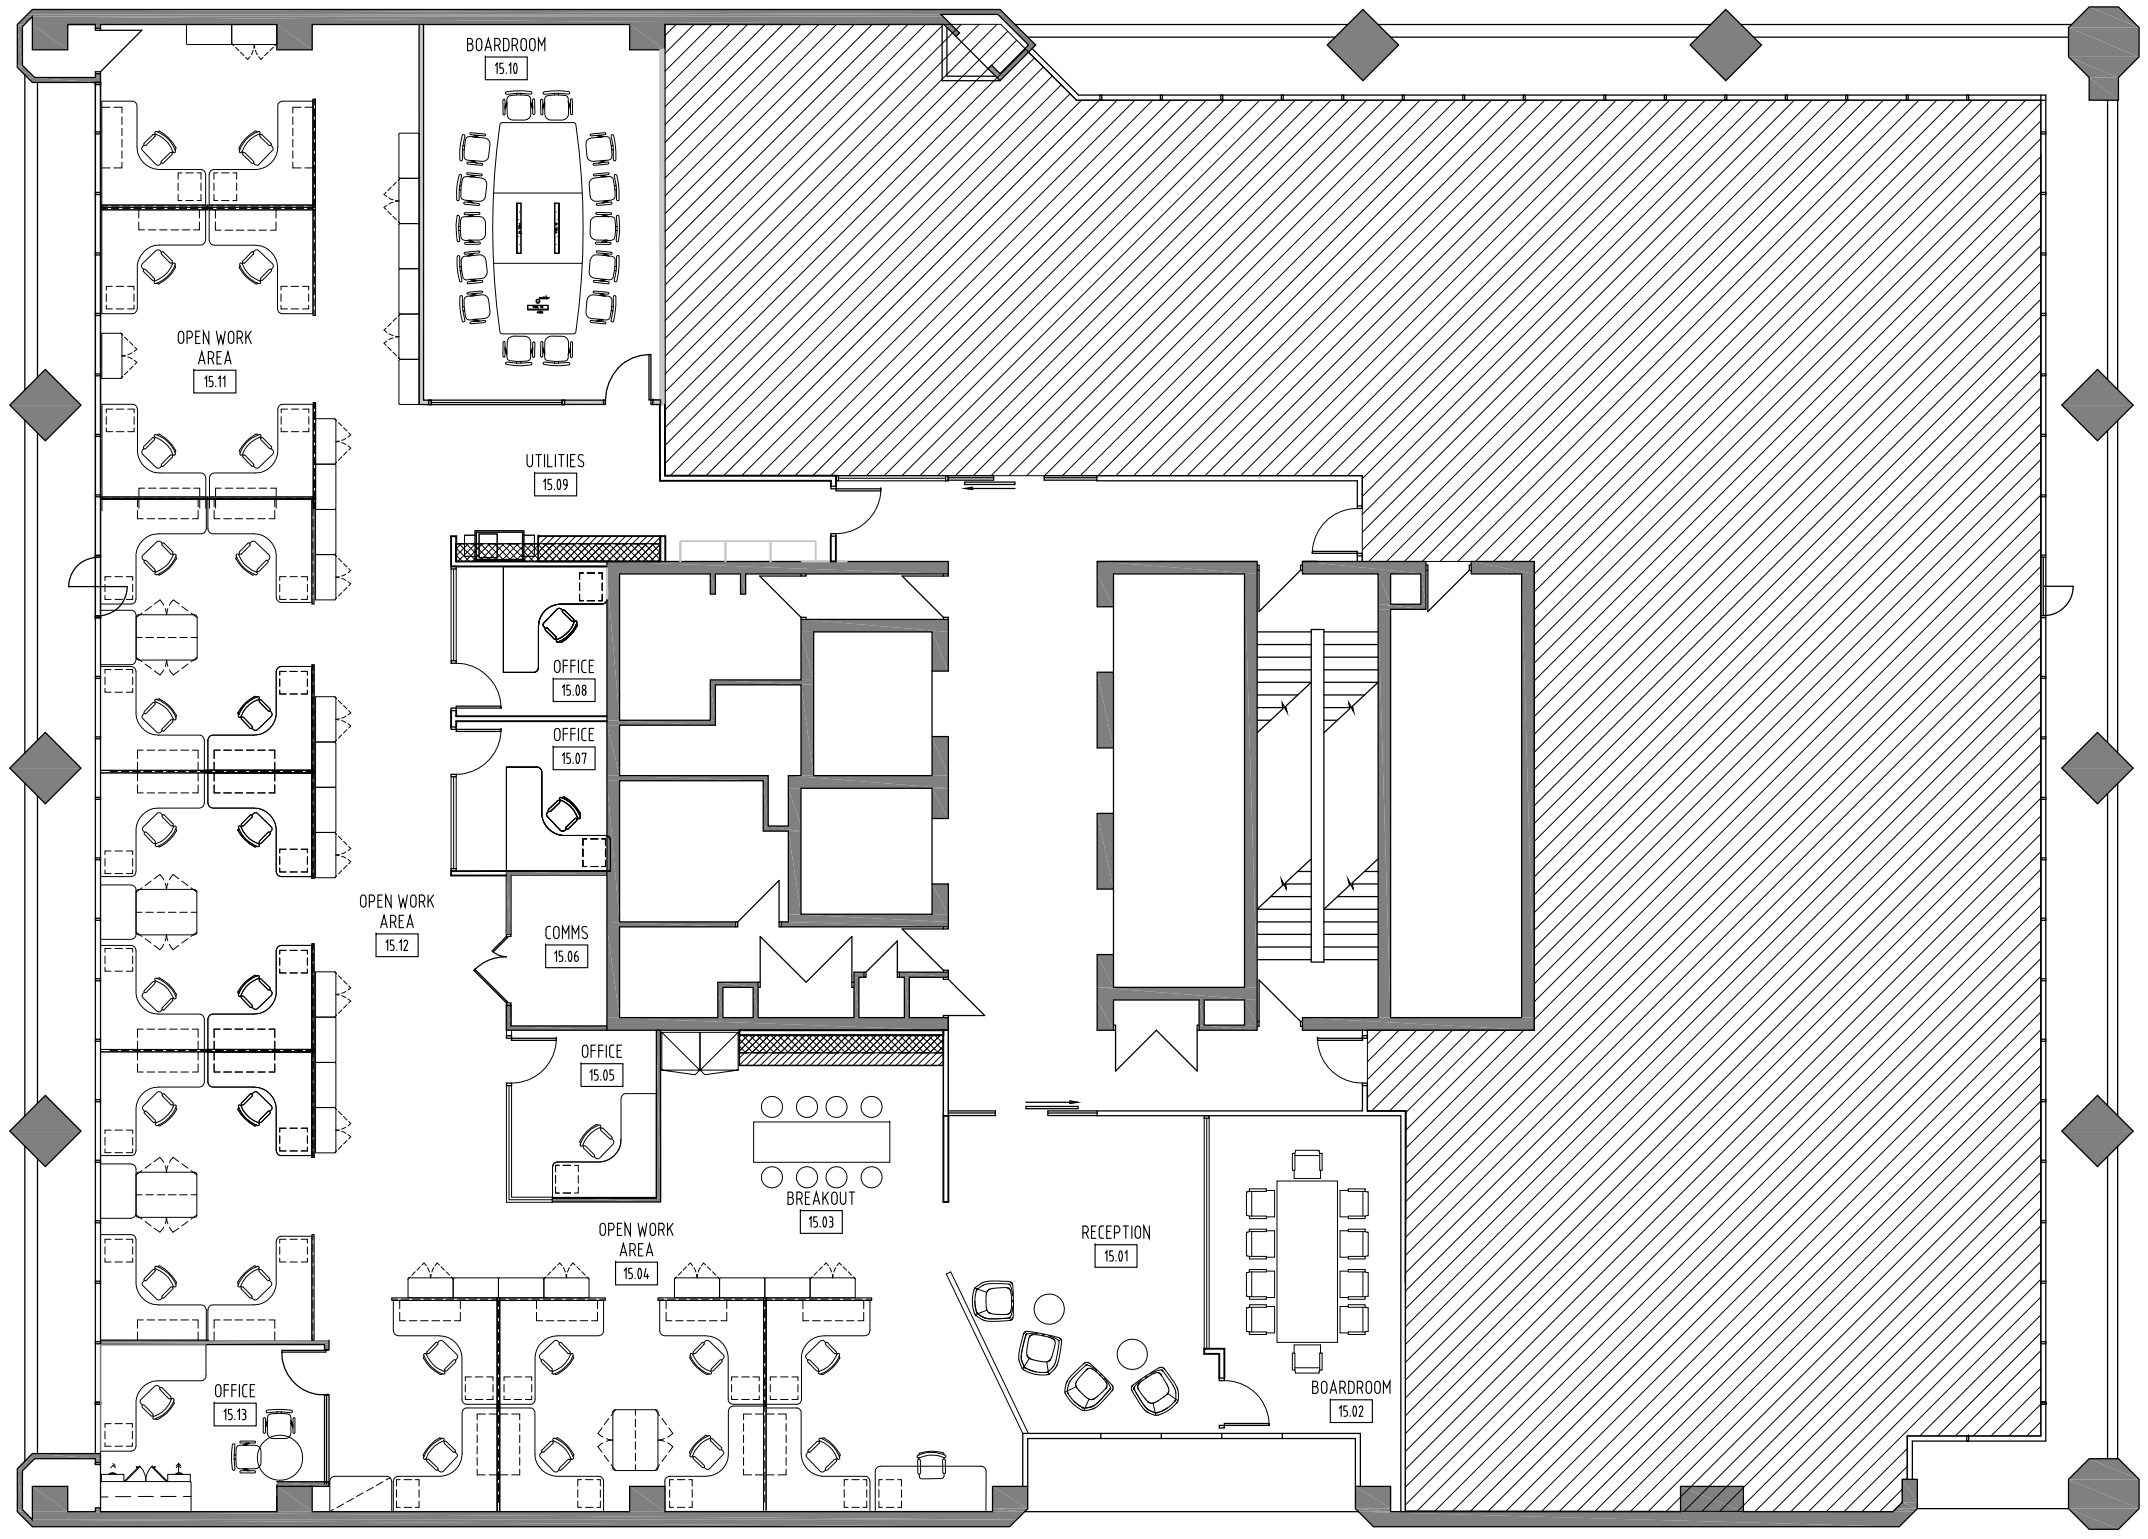

SPACE PLAN LEGEND

Total area Sqm -	442 Sqm approx.
Total Number of Staff -	31 Persons
Density -	14.3 Sqm/ person approx.
Workstations -	27X
Offices -	4X
Meeting Rooms -	2X
Reception /Waiting -	1X
Utilities -	1X
Kitchen -	1X
Comms -	1X

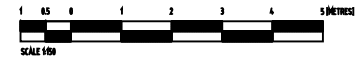

this drawing and design is subject to copyright and may not be reproduced without prior written consent. contractor to verify all dimensions on site before commencing work. report all discrepancies to project manager prior to construction.
figured dimensions to be taken in preference to scaled drawings. all work is to conform to relevant australian standards and other codes as applicable.

preliminary

client + address
HAWAIIAN
LONDON HOUSE
01/06/17
1 : 150 - (A3 sheet)

LEVEL 15

DESIGNED BY: CC

hawaiian valmont

valmont
level 4, 23-33 mary st,
surry hills, nsw 2010
p. 02 9698 8605
f. 02 9690 0416
w. www.valmont.com.au